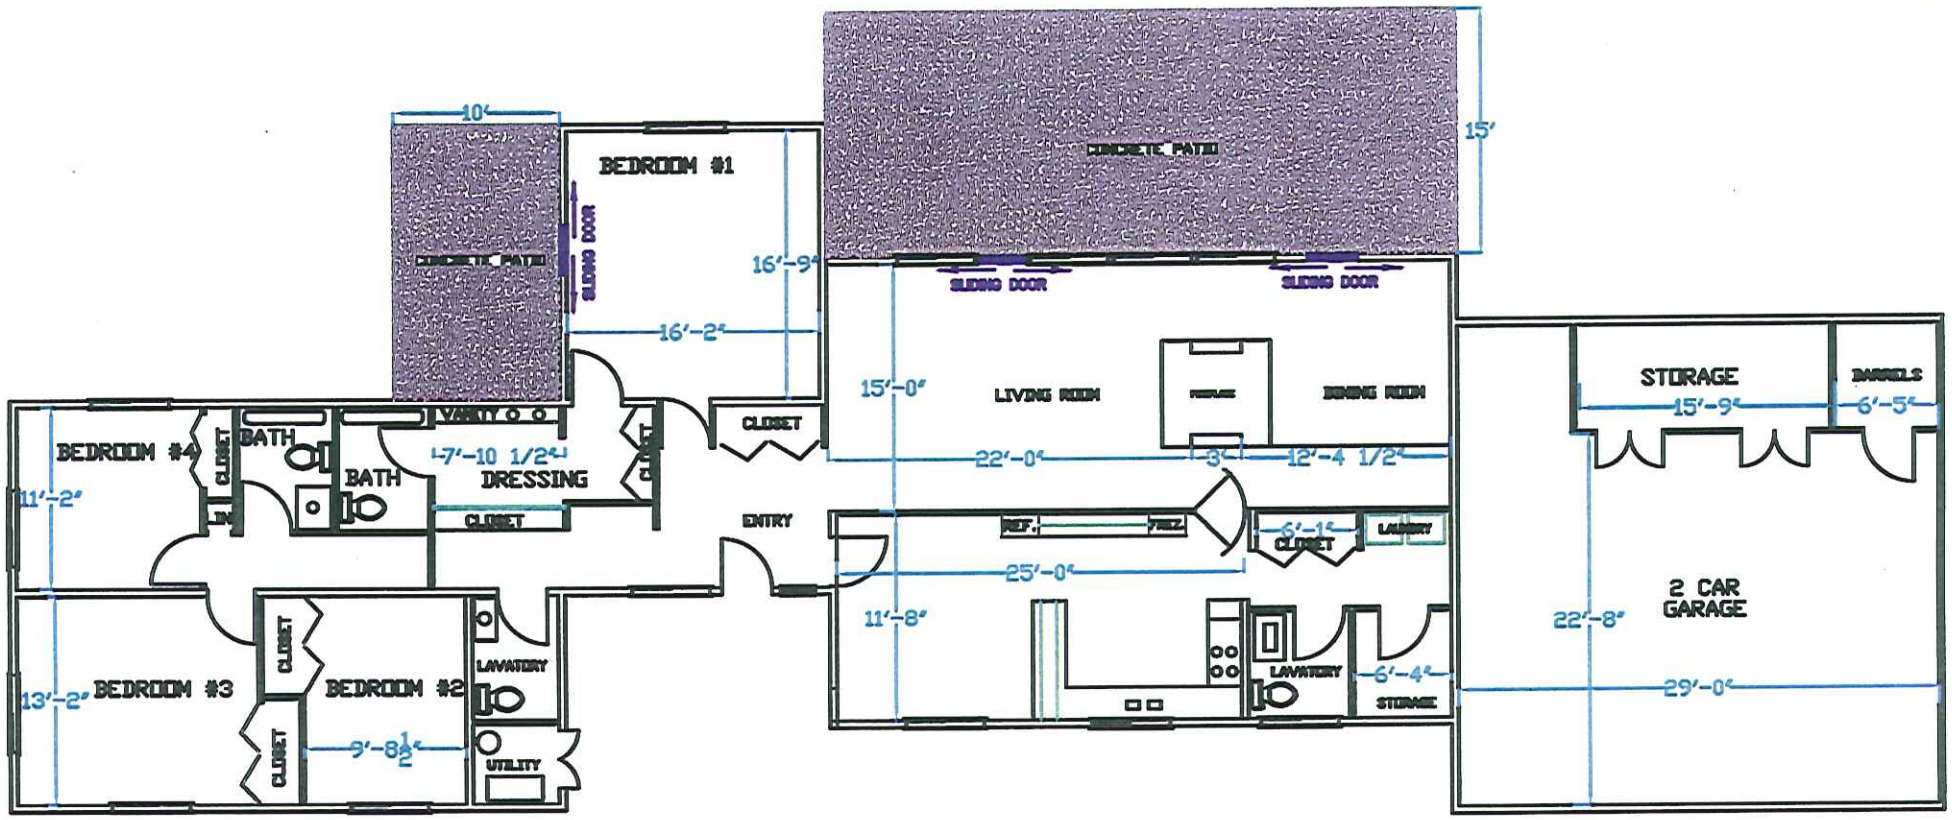

SQUARE FEET = 2108
OF BEDROOMS = 4
OF BATHS = 2 FULL
OF BATHS = 2 HALF

DATE: MAR. 2005

DESCRIPTION	DATE	BY

U.S. ARMY
SOLDIER SYSTEMS CENTER
NATICK, MA

FLOOR PLAN

GENERAL/FIELD GRADE OFFICERS QUARTERS

DWG. NO.	SCALE	SHEET OF	SHEET REF.
SK-01-06	NONE	1 1	A-1