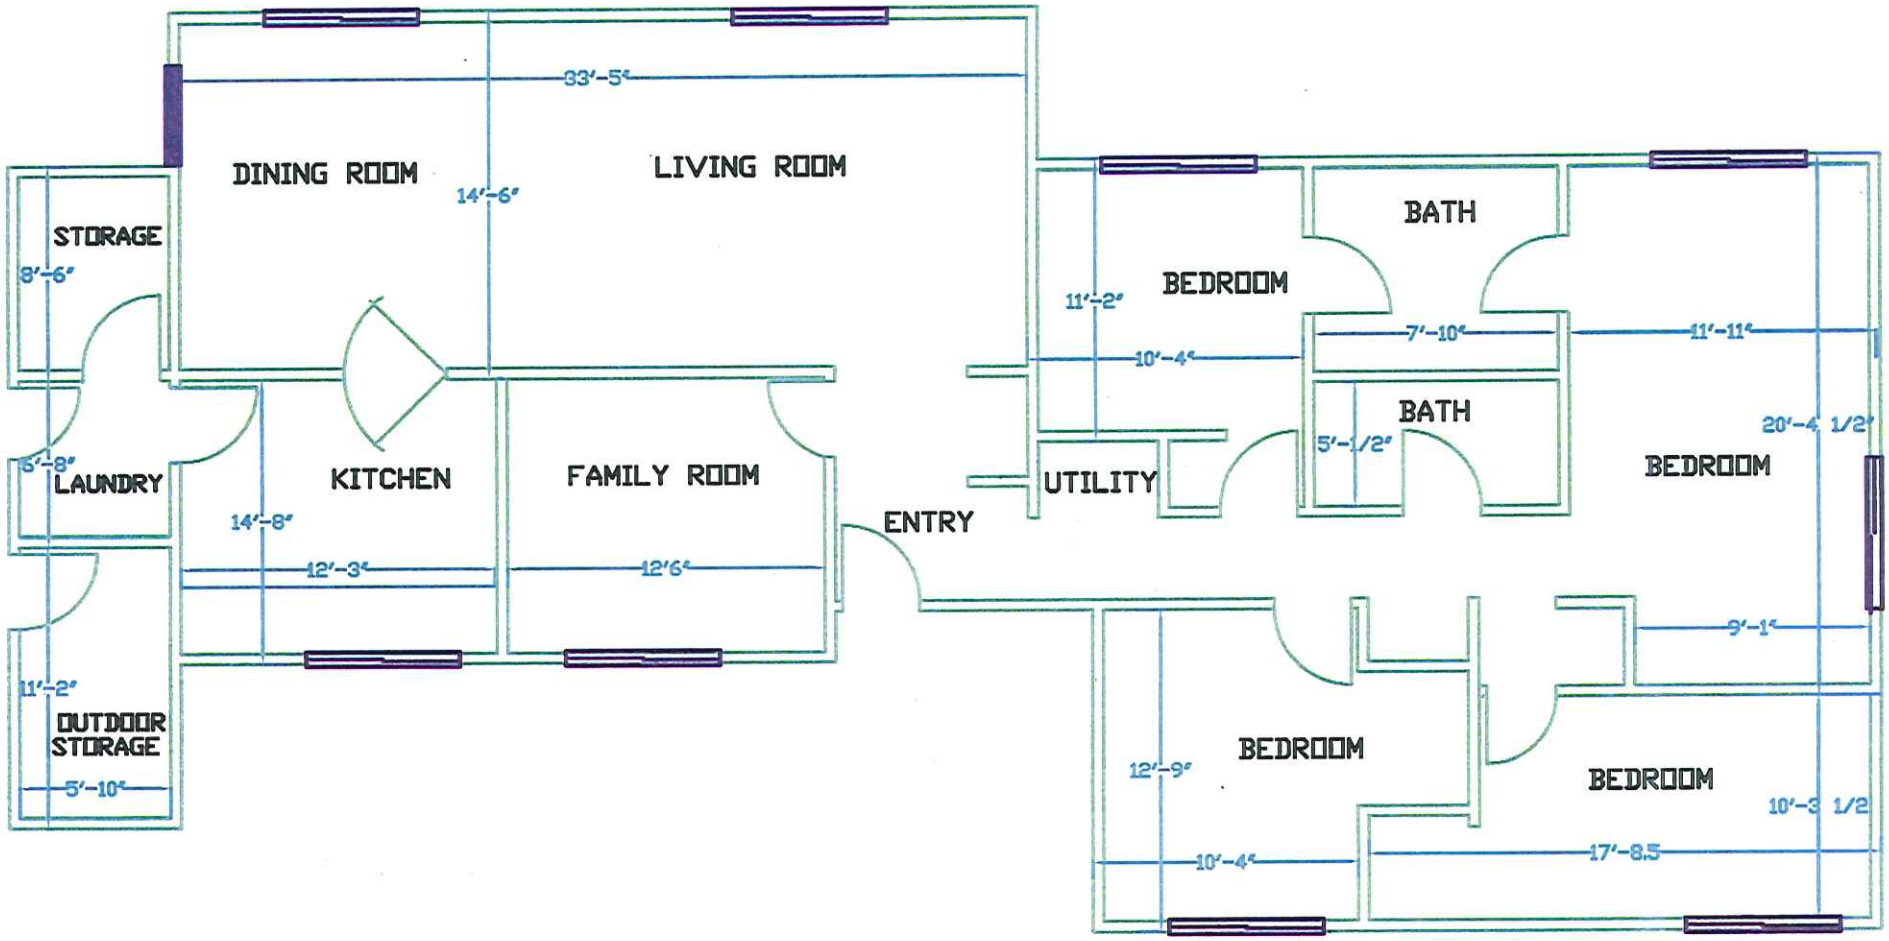

SQUARE FEET = 1678

OF BEDROOMS = 4

OF BATHS = 2 FULL

DATE: MAR. 2006

DESCRIPTION	DATE	BY

U.S. ARMY
SOLDIER SYSTEMS CENTER
NATICK, MA

FLOOR PLAN

STAFF OFFICERS QUARTERS

DWG. NO.	SCALE	SHEET	OF	SHEET REF.
SK-02-06	NONE	1	1	A-1